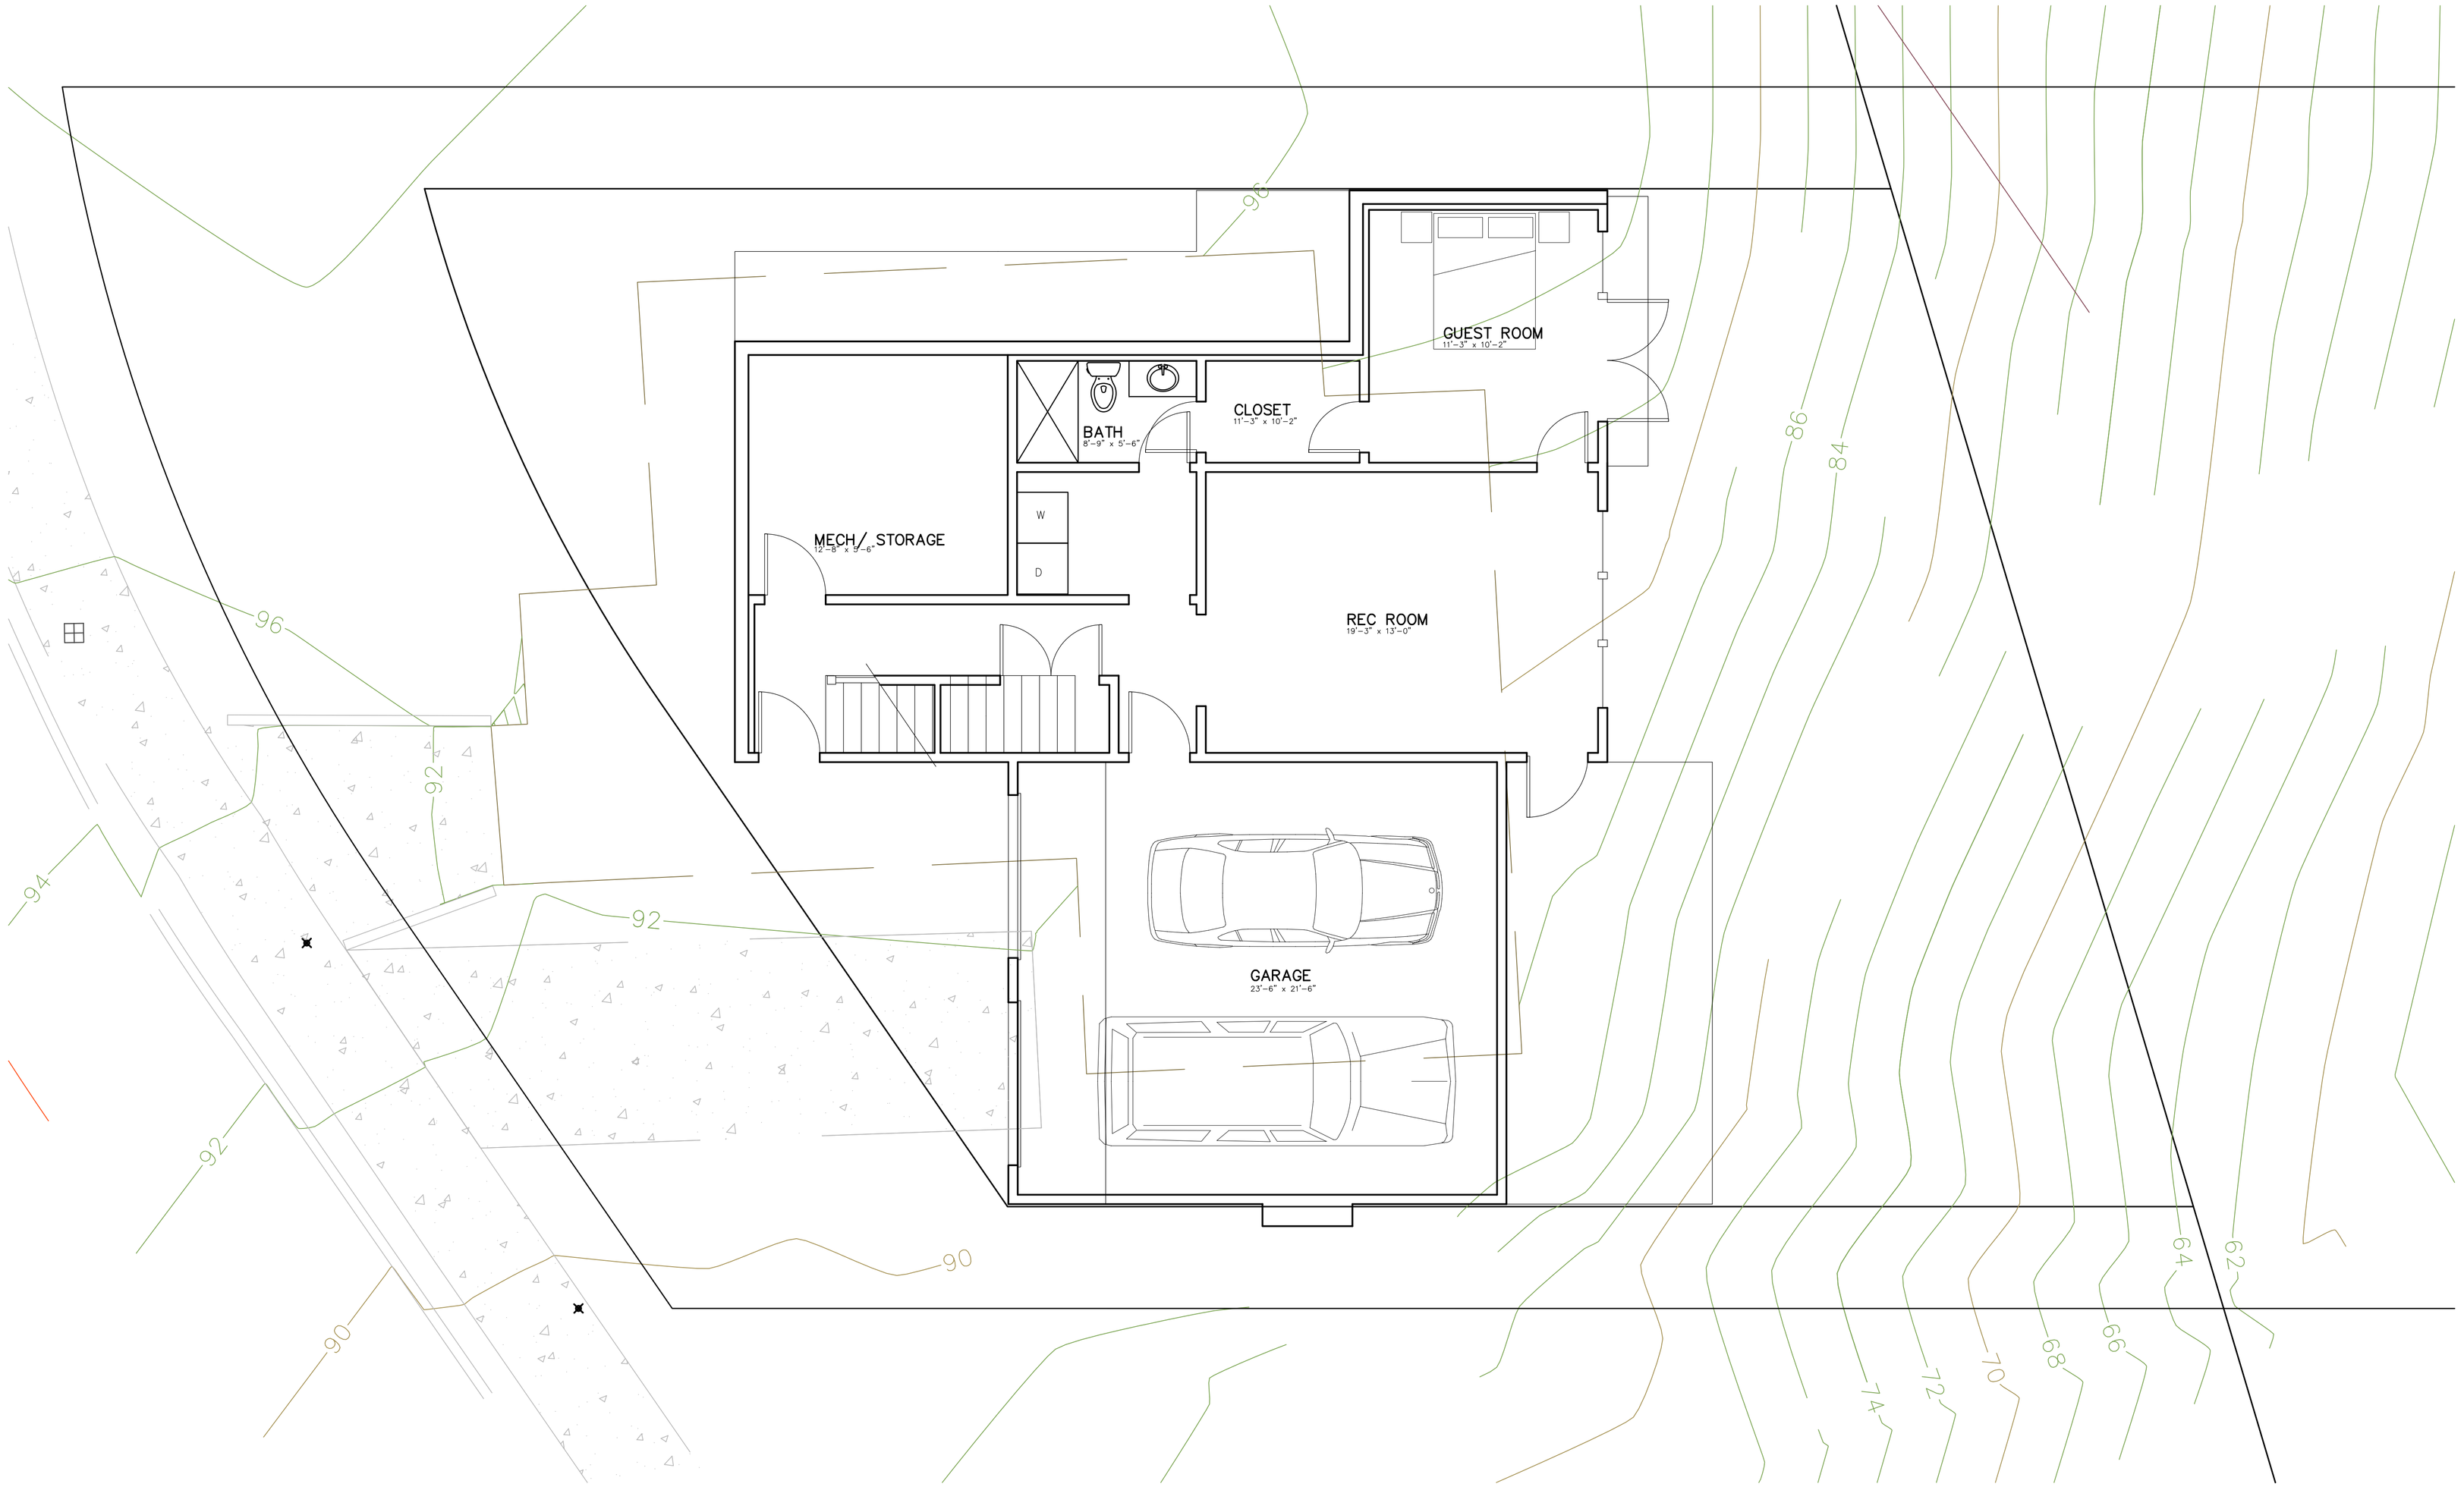

1 LOWER FLOOR PLAN
Scale 1/4" = 1'-0"

ALL DRAWINGS, SPECIFICATIONS, PLANS, IDEAS, ARRANGEMENTS, AND DESIGNS REPRESENTED OR REFERRED TO ARE THE PROPERTY OF AND OWNED BY STUART SILK ARCHITECTS WHETHER THE PROJECT FOR WHICH THEY ARE MADE IS EXECUTED OR NOT. THEY WERE CREATED, EVOLVED, DEVELOPED AND PRODUCED FOR THE SOLE USE ON AND IN CONNECTION WITH THIS PROJECT AND NONE OF THE ABOVE MAY BE DISCLOSED OR GIVEN TO OR USED BY ANY PERSON, FIRM, OR CORPORATION FOR ANY USE OR PURPOSE WHATSOEVER INCLUDING ANY OTHER PROJECT, EXCEPT UPON WRITTEN PERMISSION OF STUART SILK ARCHITECTS.

© COPYRIGHT 2001
STUART SILK ARCHITECTS

IMPORTANT

All cost increases for any reason must be authorized by the Owners prior to commencing the work requiring the cost increase.

Any unauthorized cost increases will be the direct responsibility of the person performing the work.

The Architect is NOT authorized to approve any cost increases.

IMPORTANT

Additional information related to this work is located in the Project Manual Outline Specifications.

Subcontractors are responsible for the requirements in the Project Manual Outline Specifications as well as the Drawing Set.

DESIGN SNS
DRAWN ADM
CHECKED Unchecked
DATE June 5, 2003

REVISIONS

Stuart Silk Architects
2400 NORTH 45th STREET
SEATTLE, WASHINGTON 98103
206 728 9500 PHONE
206 448 1337 FAX
generaloffice@stuartsilk.com

O'DOHERTY RESIDENCE

SHEET